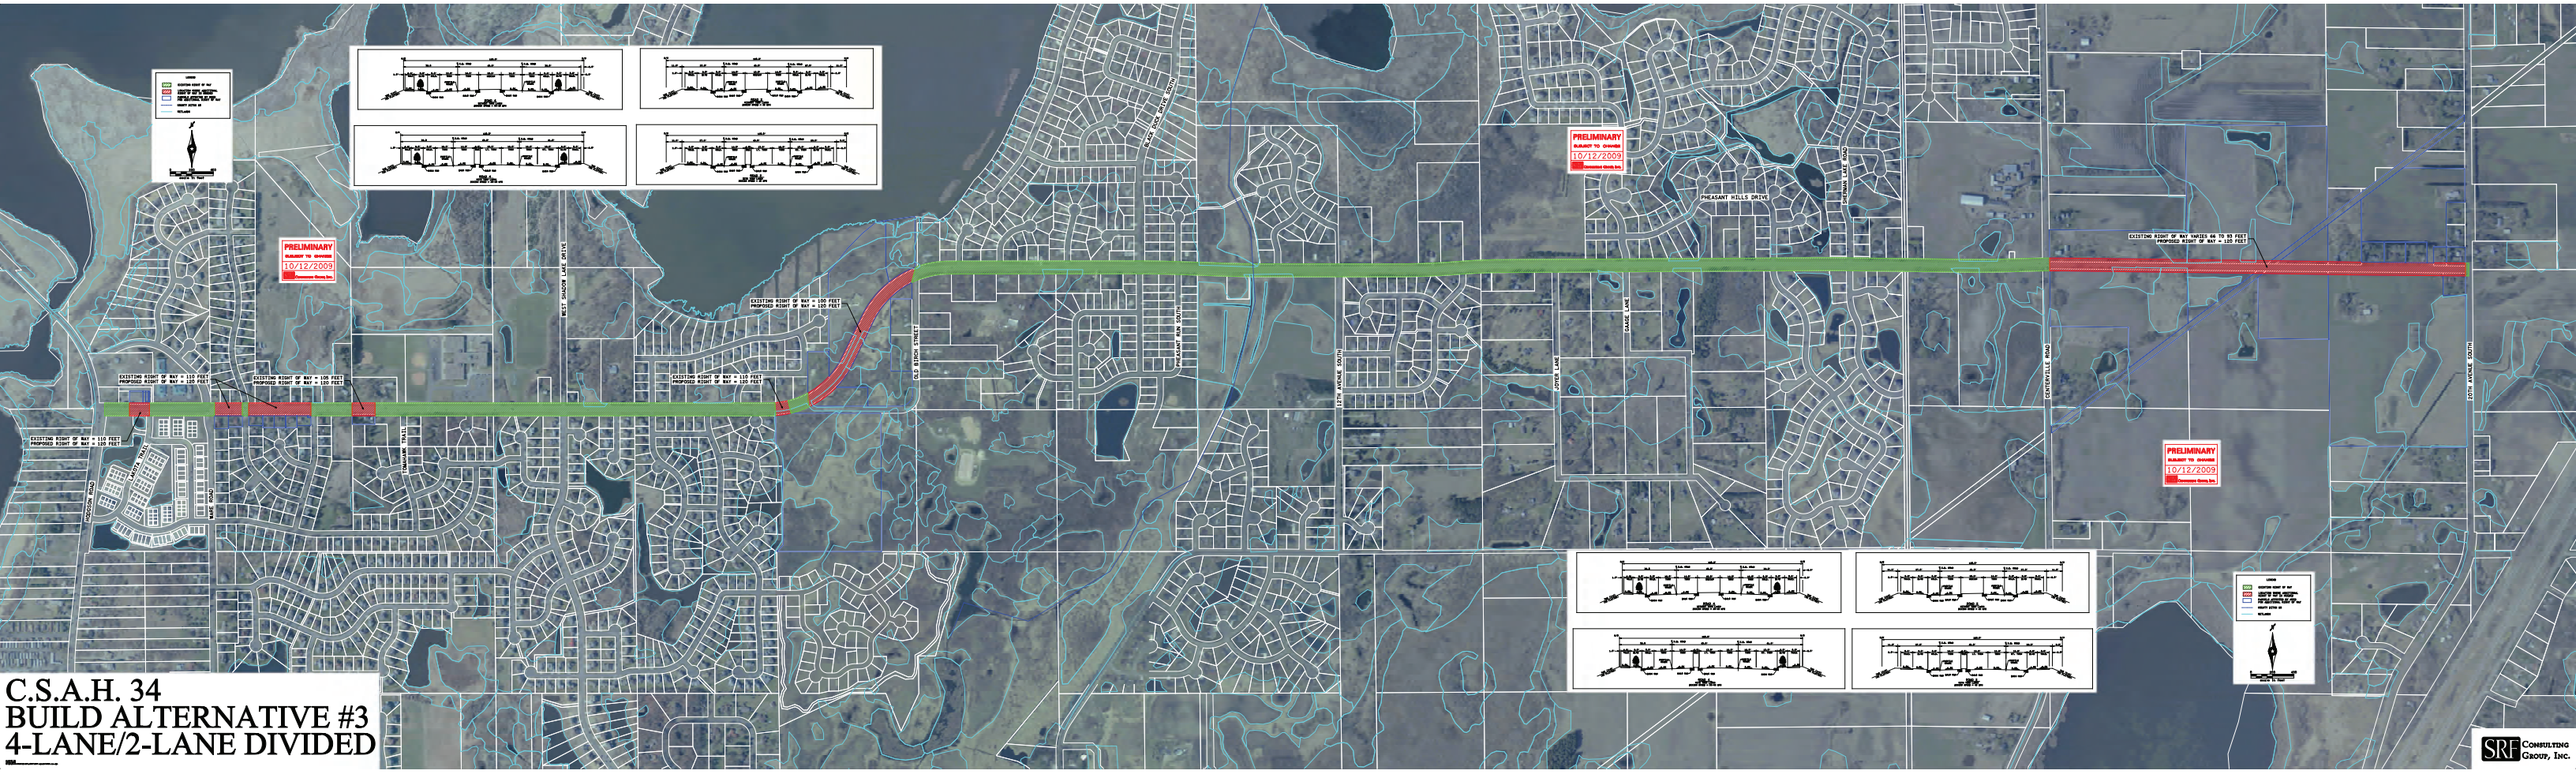
C.S.A.H. 34
BUILD ALTERNATIVE #3
4-LANE/2-LANE DIVIDED
PRELIMINARY
SUBJECT TO CHANGE
10/12/2009
EXISTING RIGHT OF WAY = 110 FEET
PROPOSED RIGHT OF WAY = 100 FEET
EXISTING RIGHT OF WAY = 100 FEET
PROPOSED RIGHT OF WAY = 100 FEET
EXISTING RIGHT OF WAY VARIES 66 TO 80 FEET
PROPOSED RIGHT OF WAY = 100 FEET
WEST SHADOW LAKE DRIVE
OLD STACH STREET
PRAIRIE VIEW SOUTH
PRAIRIE VIEW DRIVE
PLEASANT HILLS DRIVE
PLEASANT HILLS CIRCLE
13TH AVENUE SOUTH
SAGE LANE
JOYCE LANE
GLENTVILLE ROAD
20TH AVENUE SOUTH
GOODLOW ROAD
SAGE ROAD
SRF CONSULTING GROUP, INC.